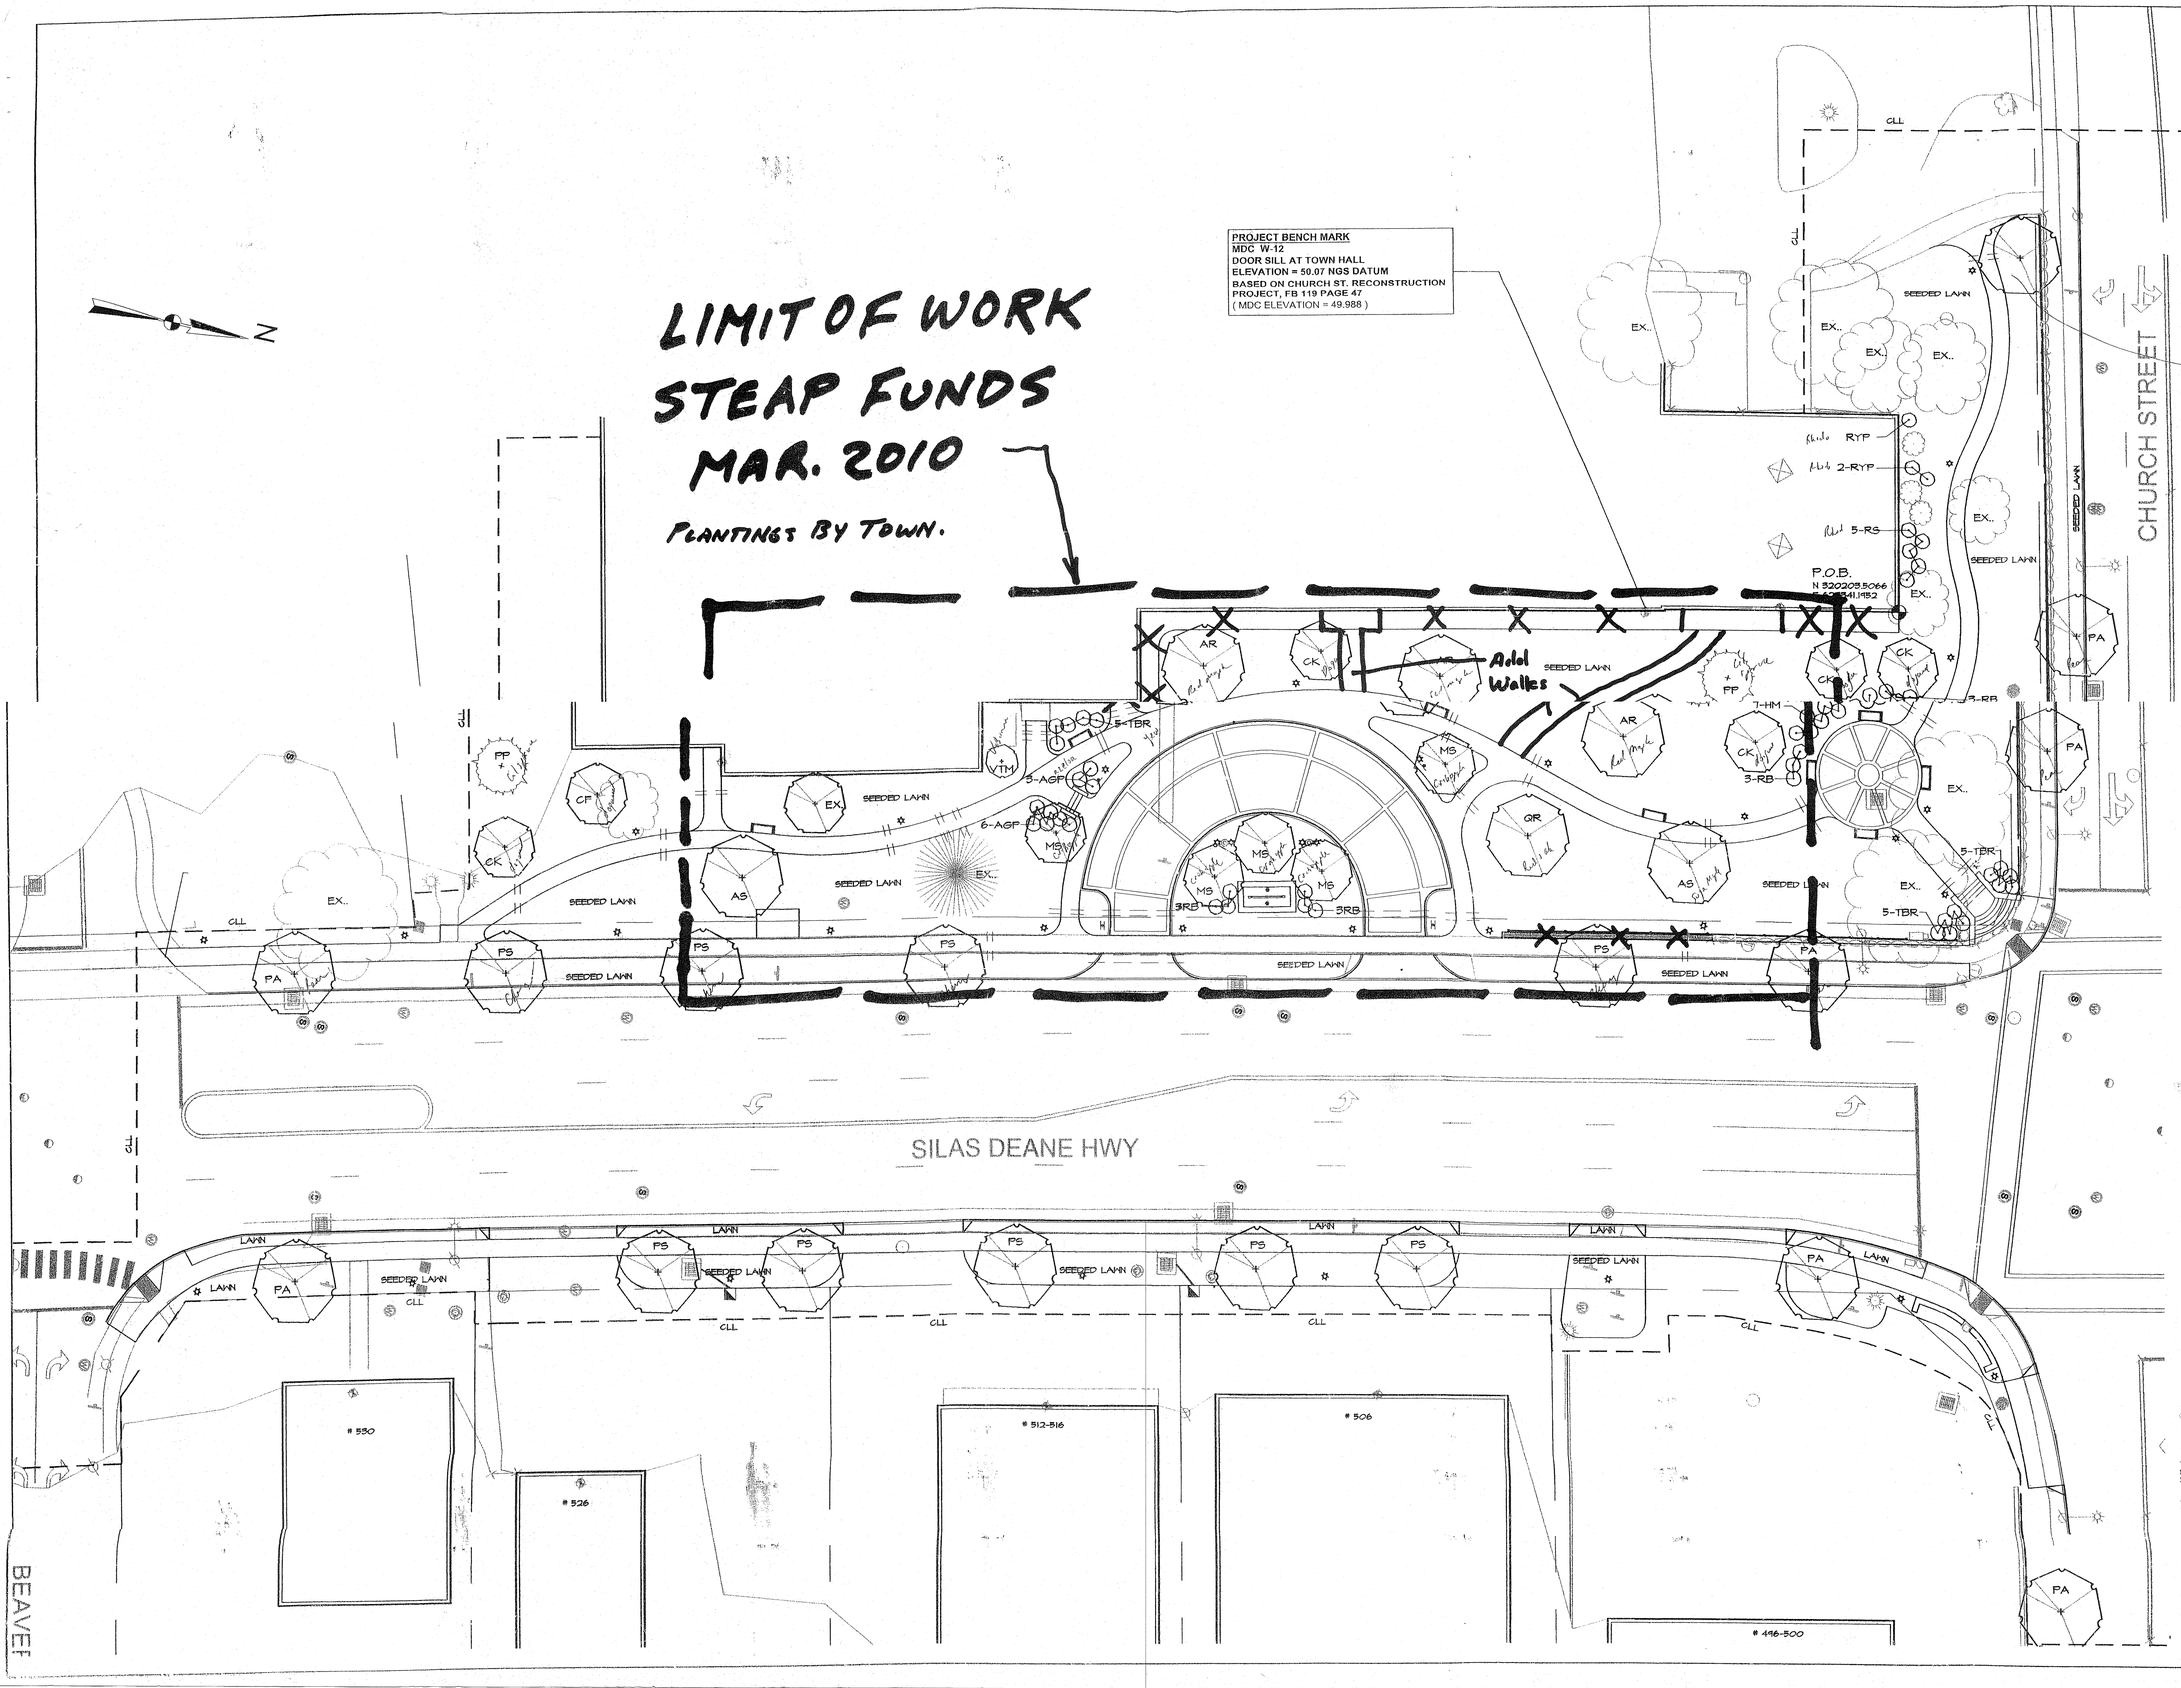

?

RB ?

TBR ?

DeCarlo & Doll, Inc.
Architects & Engineers

1952 Whitney Avenue
Hamden, Connecticut
(203) 288-4067
(203) 288-7378 fax

Tate & Associates, LLC
Landscape Architecture
Environmental Site Planning
Urban Design

10 Sasco Hill Road
Fairfield, Connecticut 06430
(203) 255-9011
(203) 255-9022 fax

Silas Deane Hwy Streetscape Improvements

Wethersfield, Connecticut

Landscape Plan

Revisions / Issued

Date June 15, 2007

Sheet No. L-4A

Scale 1" = 20'

Project No. 99121